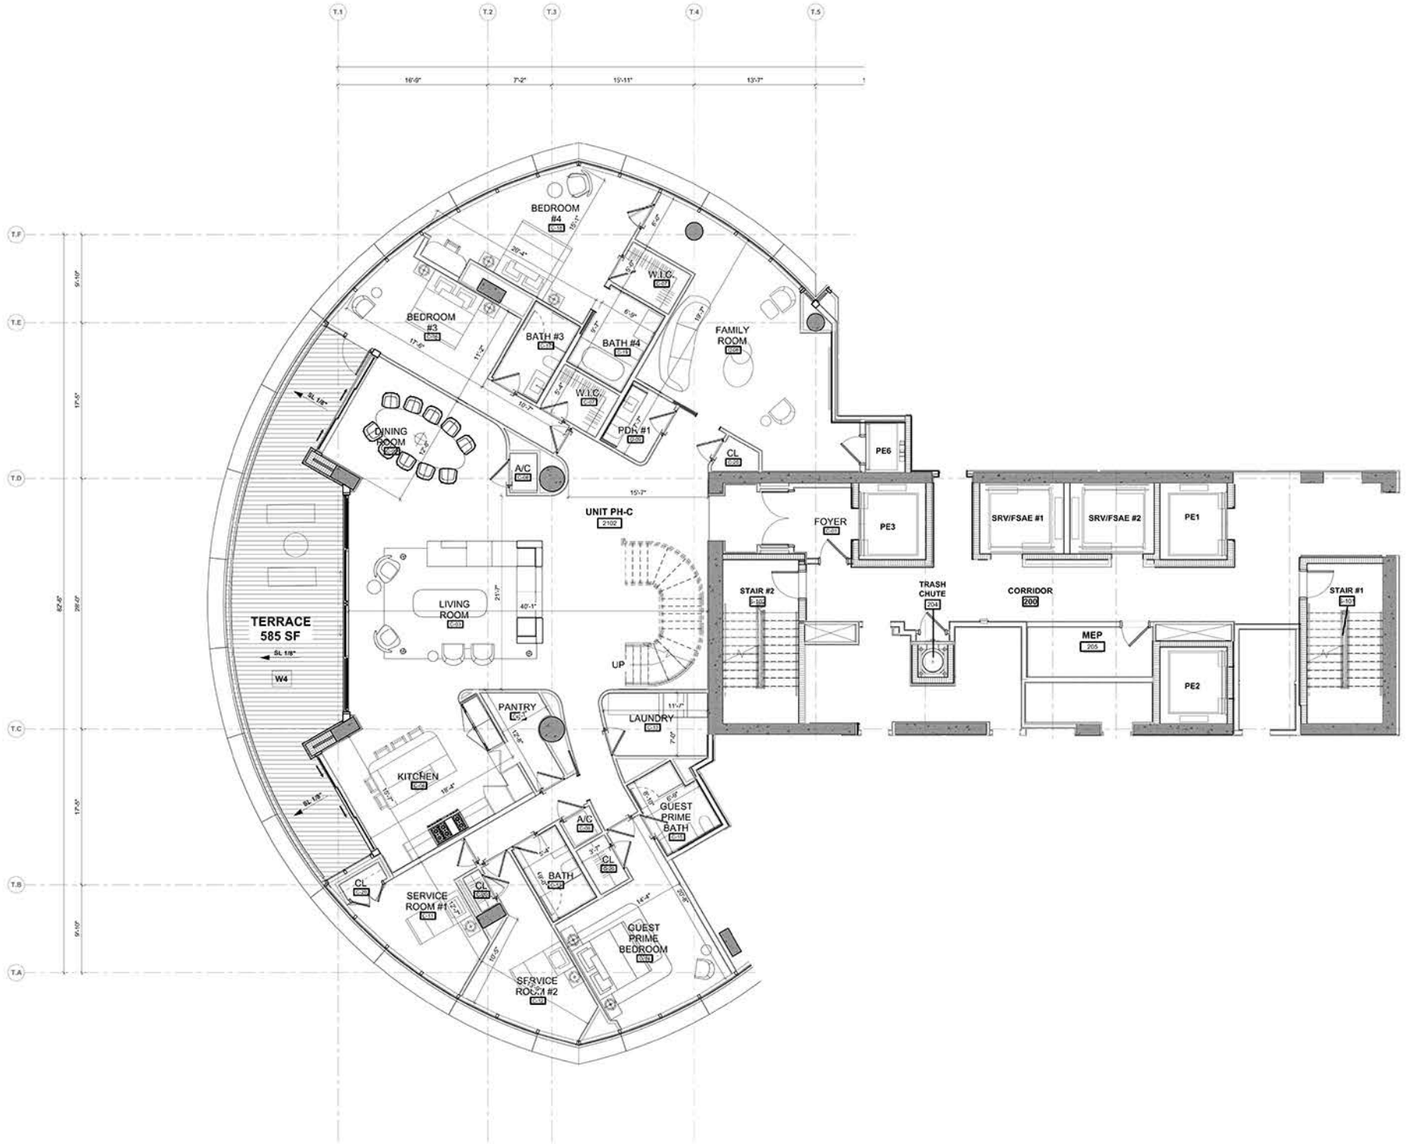

N

22ND FLOOR

1/8" = 1'-0"

UNIT - PH-C

EXT SF TOTAL:	**5,689**
SF TOTAL:	**10,029**
BDRMS TOTAL:	**6**
BTHRMS TOTAL:	**11**
OFFICE/DEN:	**1**
SERVICE:	**2**

NOTE:
(A) TERRACE DAVIT BASE

21ST LEVEL - PH-C & PH-LOWER A

SANDY L. PEACEMAN
STATE OF FLORIDA
REGISTERED ARCHITECT
AR# 0016169

ARTURO L. ROBINSON
STATE OF FLORIDA
REGISTERED ARCHITECT
AR# 0012225

No.	Description	Date

Drawn by: CFE

Date: 06.30.23

Sheet no: **A1-105**

Project: 3810

06.03.2023 - PERMIT SET

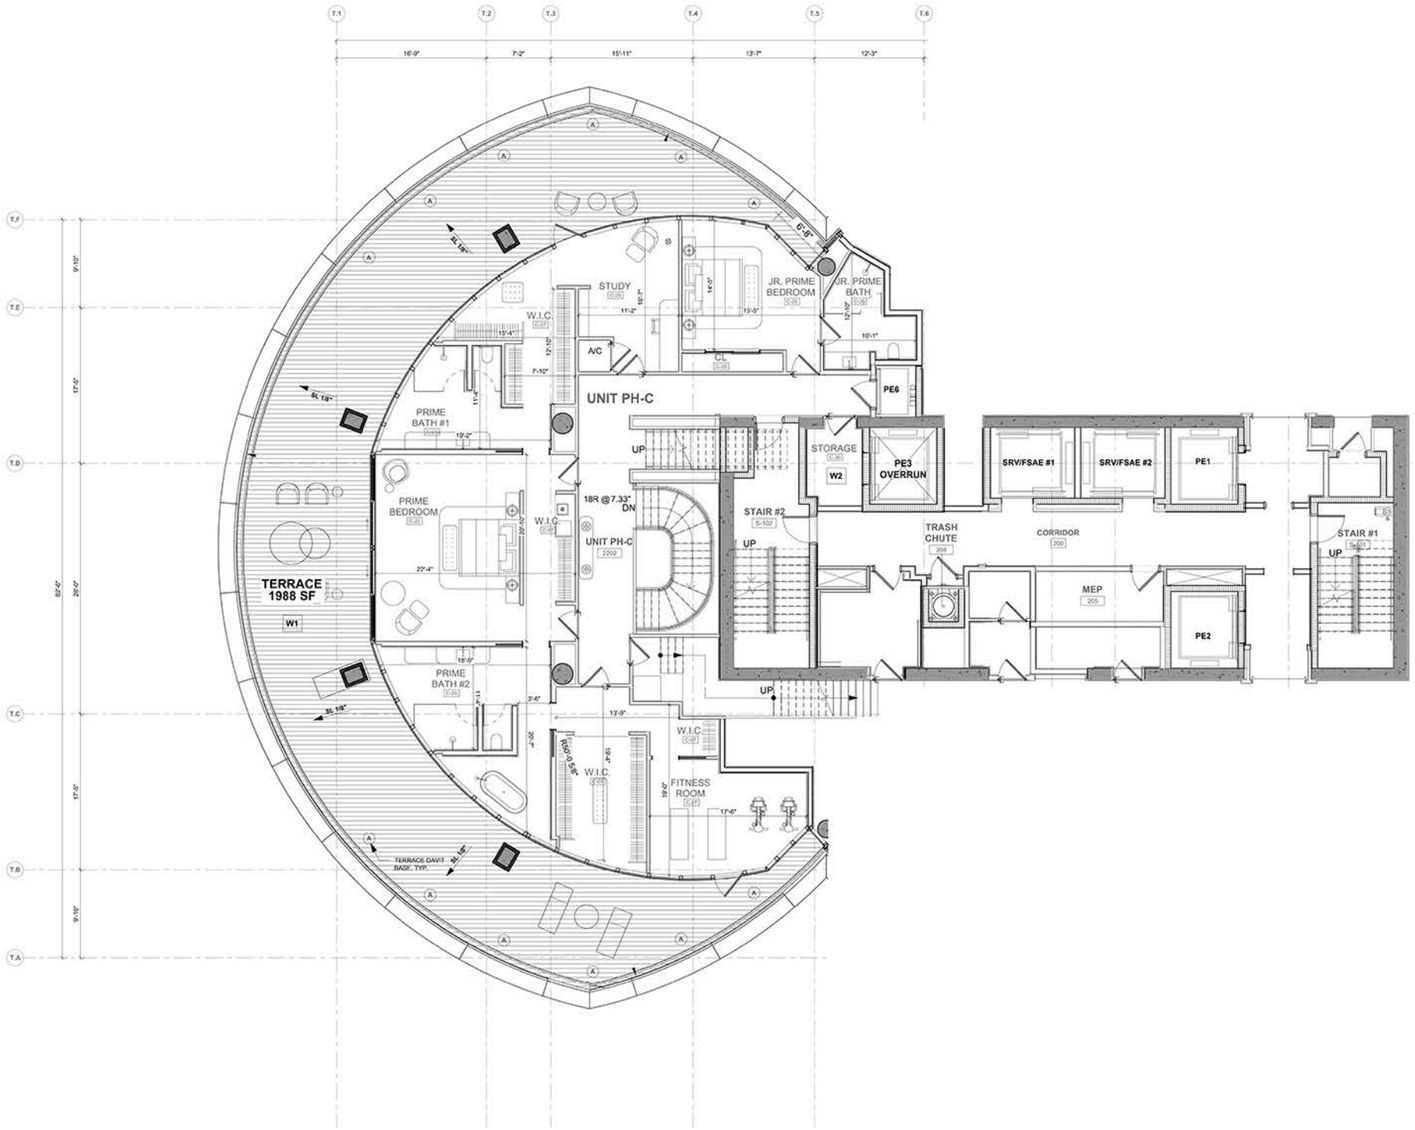

N

23RD FLOOR

1/8" = 1'-0"

UNIT - PH-C

EXT SF TOTAL:	**5,689**
SF TOTAL:	**10,029**
BDRMS TOTAL:	**6**
BTHRMS TOTAL:	**11**
OFFICE/DEN:	**1**
SERVICE:	**2**

NOTE:
(A) TERRACE DAVIT BASE

22ND LEVEL - PH-C & PH-A

SANDY L. PEACEMAN
STATE OF FLORIDA
REGISTERED ARCHITECT
AR# 0016169

ARTURO L. ROBINSON
STATE OF FLORIDA
REGISTERED ARCHITECT
AR# 0012225

No.	Description	Date

Drawn by: CFE

Date: 06.30.23

Sheet no: **A1-106**

Project: 3810

06.03.2023 - PERMIT SET

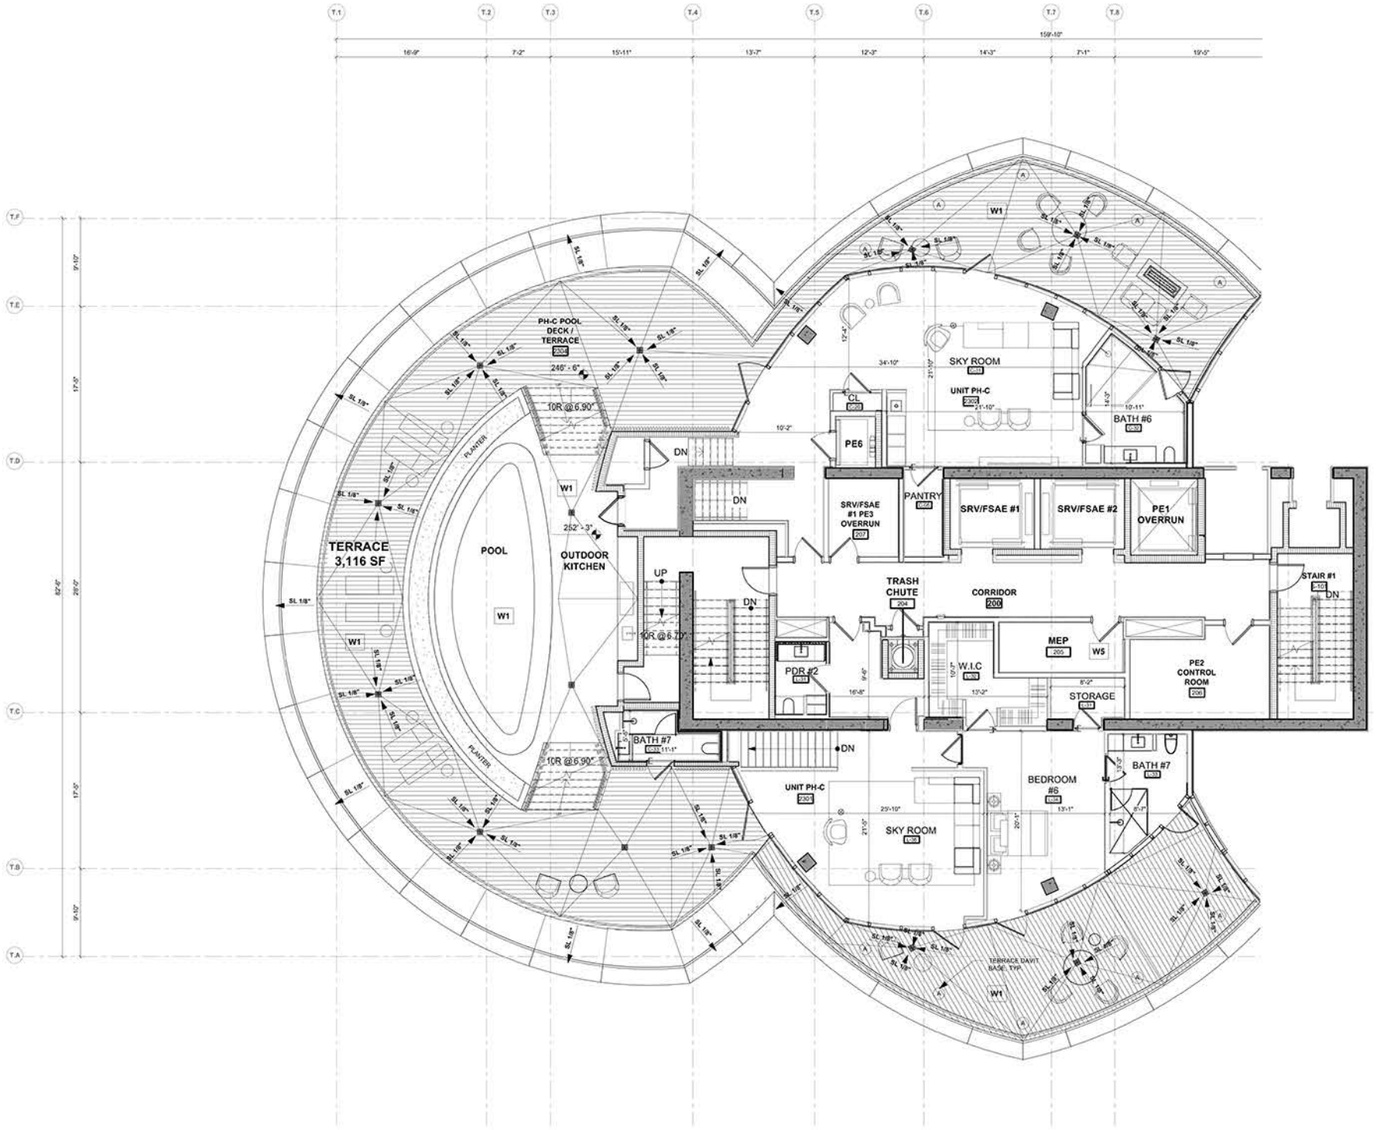

N

24TH FLOOR

1/8" = 1'-0"

NOTE:
(A) TERRACE DAVIT BASE

23RD LEVEL - PH-C, PH-A

SANDY L. PEACEMAN
STATE OF FLORIDA
REGISTERED ARCHITECT
AR# 0016169

ARTURO L. ROBINSON
STATE OF FLORIDA
REGISTERED ARCHITECT
AR# 0012225

No.	Description	Date

Drawn by: CFE

Date: 06.30.23

Sheet no: A1-107

Project: 3810

06.03.2023 - PERMIT SET